NAVSARI AGRICULTURAL UNIVERSITY CAMPUS INDEX MAP

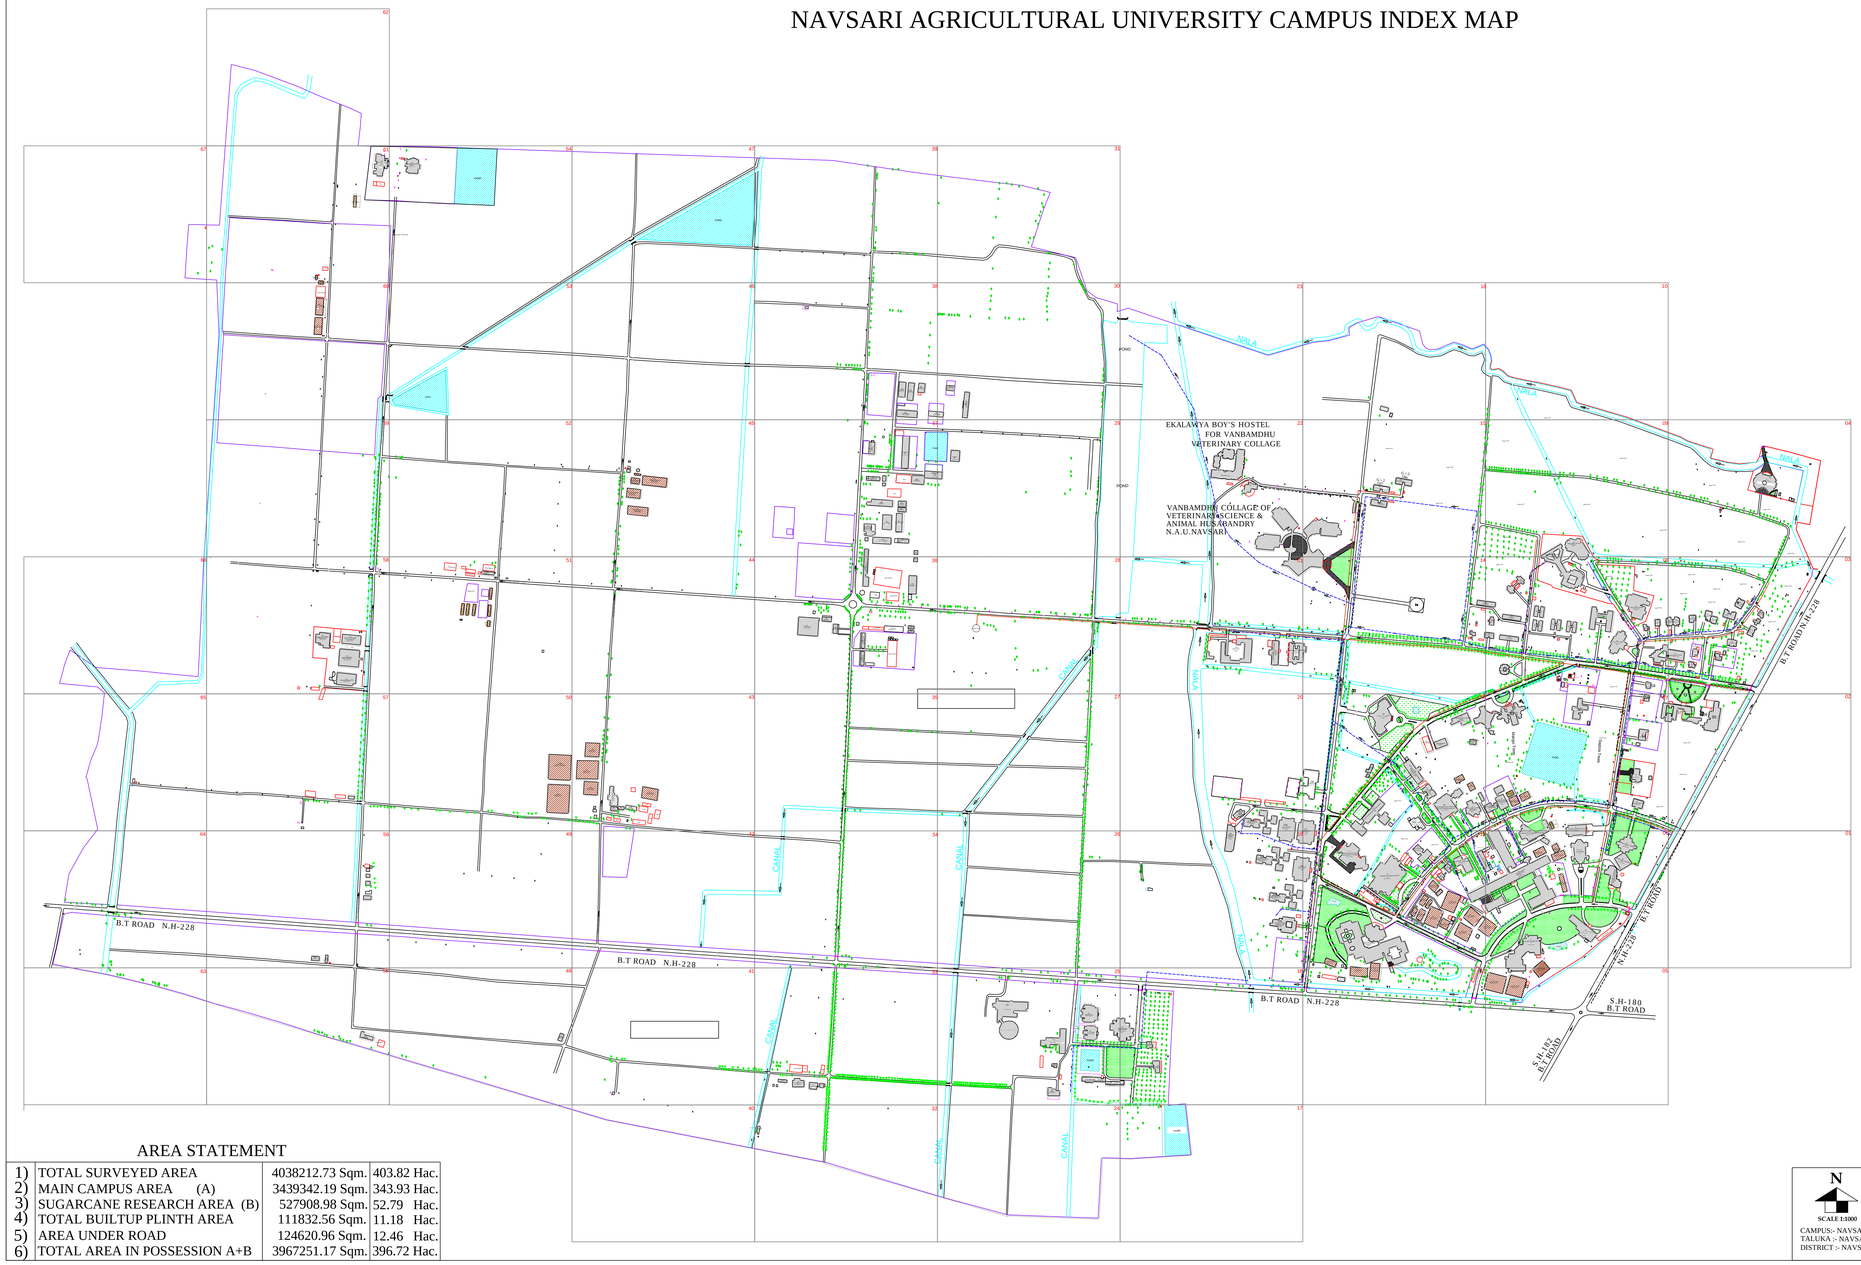

NO	EXISTING STRUCTURES		AREA (sqm.)	NO	EXISTING STRUCTURES		AREA (sqm.)
001	AGRE COLLEGE OF HORTICULTURE AND FORESTY	G+2	1012.71	156	GREEN HOUSE		558.05
002	GREEN HOUSE		206.61	157	GREEN HOUSE		118.23
003	GREEN HOUSE		484.24	158	GREEN HOUSE		595.41
004	GREEN HOUSE		1017.69	159	GREEN HOUSE		1365.18
005	GREEN HOUSE		1017.69	160	GREEN HOUSE		1365.18
006	GREEN HOUSE		989.08	161	GREEN HOUSE		918.4
007	POLY HOUSE	G+2	478.89	162	GREEN HOUSE		630.41
008	COLLEGE OF FORESTRY	G+2	2052.43	163	GREEN HOUSE		89.89
009	AGRICULTURAL TECHNOLOGY INFORMATION CENTRE		618.95	164	GREEN HOUSE		89.92
010	AGRICULTURAL AUDITORIUM	G+1	112.09	165	GREEN HOUSE		99.22
011	AGRICULTURAL STORAGE	G+1	604.23	166	GREEN HOUSE		100.38
012	PATRIEL EXAMINATION HALL		209.14	167	Agri & Water Management Research Farm		133.58
013	AUDITORIUM	G+1	873.58	168	GREEN HOUSE		93.36
014	GREEN HOUSE		246.54	169	GREEN HOUSE		188.29
015	GREEN HOUSE		285.24	170	GREEN HOUSE		53.37
016	GLASS HOUSE		134.02	171	GREEN HOUSE		27.28
017	POLY HOUSE		250.64	172	GLASS HOUSE		98.57
018	N.M.COLLEGE OF AGRICULTURL	G+2	5803.81	173	Agricultural Science Center		374.9
019	AGRICULTURAL AND BIOFERTILIZER UNIT		1027.59	174	Agricultural Science Center		351.38
020	POLY HOUSE MUSHROOM UNIT		1017.69	175	GREEN HOUSE		93.36
021	BIO CONTROL LABORATORY		532.93	176	Resurch Project On Flower Crop		332.33
022	LIFE CYCLE OF FRI SILKWORM RESEARCH CANTEEN		115.3	177	Resurch Project On Flower Crop		180.05
023	ANNAPURNA CANTEEN		97.02	178	Resurch Project On Flower Crop		683.18
024	GREEN HOUSE		199.42	179	Resurch Project On Flower Crop		532.75
025	GREEN HOUSE		74.41	180	Biodiesen		311
026	POLY HOUSE		167.26	181	Biodiesen		312
027	POLY HOUSE		167.26	182	Biodiesen		312
028	POLY HOUSE		104.42	183	Animal Shed		137.1
029	GREEN HOUSE		201	184	Animal Shed		349.22
030	POLY HOUSE		776.01	185	Animal Shed		220.29
031	GREEN HOUSE		230.16	186	Animal Shed		411.63
032	POLY HOUSE		702.3	187	Live Tock Resurch Centure		205.9
033	POLY HOUSE		624.17	188	Intruction Unit		676.79
034	POLY HOUSE		624.17	189	Biodiesen		676.79
035	POLY HOUSE		596.52	190	Intruction Unit Buffalo		376.4
036	UNIVERSITY LIBRARY BUILDING	G+1	2012.57	191	Biodiesen		132.93
037	CENTER OF EXCELLENCE ON POST HARVEST TECHNOLOGY		1411.66	192	Parking Shed		147.1
038	PULSES AND CASTOR RESEARCH UNIT	G+1	1310.15	193	Biodiesen		461.6
039	BAKERY SCHOOL		364.01	194	Biodiesen		138.83
040	SOIL AND WATER MANAGEMENT RESEARCH UNIT	G+2	658.88	195	Biodiesen		107.66
041	ANIMAL HOUSE (N.A.U.)	G+2	1253.58	196	Biodiesen -3		411.63
042	DEPARTMENT PLANT MOLECULAR BIOLOGY AND BIOTECHNOLOGY		1253.58	197	Biodiesen		411.63
043	FOOD QUALITYTASTING LABORATORY	G+1	482.52	198	Mesum mogga Seeds Project		315.5
044	SUGARCAN CULTURL LABORATORY	G+1	254.66	199	Seed Godown-2		252.69
045	MAIN SUGARCAN RESEARCH STATION	G+1	570.58	200	Seed Godown-1		137.88
046	GREEN HOUSE		104	201	Biodiesen		47.31
047	GREEN HOUSE		213.35	202	Biodiesen		49.04
048	GREEN HOUSE		213.35	203	Biodiesen		49.04
049	GLASS HOUSE N.A.R.P		136.27	204	Engg Musum		481.63
050	GREEN HOUSE		164.5	205	Biodiesen		51.72
051	GREEN HOUSE		488.47	206	Biodiesen		56.86
052	D.S.K MEETING HALL		25.9	207	Parking Shed		328.2
053	VICE CHANSLOR BANGLOW		330.7	208	Intraction Farm		161.34
054	C.D BANGLOW		286.06	209	Intraction Farm		147.31
055	GUEST HOUSE	G+1	301.28	210	Biodiesen		122.06
056	CAR PARKING		1129.61	211	Biodiesen		122.06
057	OLD GUEST HOUSE		1129.61	212	Green House		152.75
058	Principal Banglo		104.33	213	PRIMARY SCHOOL		864.17
059	Principal & Dean ASPEE Collage Banglo		91.67		TOTAL AREA NAVSARI AGRICULTURAL UNIVERSITY (PART ONE -A)		3439342.19
060	OLD FARM HOUSE	G+1	504.12		TOTAL AREA NAVSARI HORTICULTURE POLYTECHNIC (PART TWO -B)		527908.988
061	Karmayogi Mahadev Mandir		95.58		TOTAL AREA (PART ONE -A)& (PART TWO -B)		3967251.17
062	Water TOWER		23.05		TOTAL SURVEYED AREA		4038212.735
063	FARM HOUSE	G+1	173.3				
064	FARM MANAGER BUNGLOW	G+1	173.3				
065	ELECTRIC SUB STATION STORE		427.55				
066	BUS GARRAGE		262.46				
067	CAR PARKING		283.19				
068	GLASS HOUSE		33.135				
069	GLASS HOUSE		98.07				
070	UNIVERSITY BHAVAN	G+2	1052.07				
071	ANAND YOUTH CENTER		1129.61				
072	GARGI GIRLS HOSTEL	G+1	668.1				
073	ANSUYA GIRLS HOSTEL	G+1	251.58				
074	NEW GIRLS HOSTEL	G+1	759.74				
075	MAITRI GIRLS HOSTEL	G+1	1247.25				
076	D/ Type Quarters		78.76				
077	D/ Type Quarters	G+1	97.08				
078	D/ Type Quarters	G+1	97.08				
079	E/ Type Quarters	G+1	148.4				
080	E/ Type Quarters	G+1	108.63				
081	E/ Type Quarters	G+1	164.52				
082	E/ Type Quarters	G+1	129.44				
083	Class-II Quarters	G+1	251.94				
084	B/ Type Quarters	G+1	190.02				
085	Class-I Quarters		177.35				
086	Class-I Quarters		84.6				
087	Class-I Quarters	G+1	177.35				
088	Class-I Quarters		186.67				
089	PRINCIPAL BANGLOW	G+1	143.5				
090	PRINCIPAL BANGLOW	G+1	110.9				
091	Principal of Veterinary Collage Banglo	G+1	98.71				
092	Dean Veterinary		95.58				
093	International Hostel	G+2	775.75				
094	PRIMARY SCHOO		839.6				
095	C/ Type Quarters	G+2	266.75				
096	C/ Type Quarters	G+2	267.24				
097	C/ Type Quarters	G+2	259.33				
098	C/ Type Quarters	G+2	259.33				
099	C/ Type Quarters	G+2	259.33				
100	C/ Type Quarters	G+2	252.05				
101	C/ Type Quarters	G+2	252.05				
102	C/ Type Quarters	G+2	108.75				
103	C/ Type Quarters	G+2	261.38				
104	AgrBusiness Mangement Hostel	G+2	149.56				
105	C/ Type Quarters	G+1	72.3				
106	4th CLASS QUATER	G+2	275.86				
107	4th CLASS QUATER	G+2	173.63				
108	4th CLASS QUATER	G+2	173.63				
109	PUMPAL		28.61				
110	VANBAMDHU COLLAGE OF VETERINARY SCIENCE & ANIMAL HUSABANDRY	G+1	6684.05				
111	EKALAVYA HOSTEL MESS	G+2	295.27				
112	EKALAVYA BOY'S HOSTEL FOR VANBAMDHU VETERINARY COLLAGE	G+2	2563.37				
113	ASPEE BSINESS MANAGEMENT HOSTEL	G+2	935.46				
114	ASPEE BSINESS MANAGEMENT HOSTEL	G+2	545.35				
115	GYMNASIUM	G+2	1284.14				
116	GYMNASIUM		1284.14				
117	BOYS HOSTEL	G+2	1137.98				
118	BOYS HOSTEL	G+2	1137.98				
119	BOYS HOSTEL	G+2	877.59				
120	FORESTRY HOSTEL MESS		384.8				
121	FORESTRY HOSTEL	G+2	687.53				
122	BOYS HOSTEL	G+2	1138.43				
123	BOYS HOSTEL	G+2	1137.98				
124	BOYS HOSTEL	G+2	862.34				
125	HORTICULTURE AND FORESTY HOSTEL	G+2	909.96				
126	ASPEE AGRIBUSINESS MANAGEMENT INSTITUTE		908.36				
127	Quarters		211.68				
128	Quarters		110.29				
129	HORTICULTURE POLYTECHNIK	G+2	1102.07				
130	HORTICULTURE POLYTECHNIK GIRLS HOSTEL	G+1	333.09				
131	HORTICULTURE POLYTECHNIK GIRLS HOSTEL	G+1	333.09				
132	S.T.F.C Hostel	G+2	535.48				
133	NEW HOSTEL	G+1	774.65				
134	Farmer Training Center		767.74				
135	Quarters		244.33				
136	Quarters		58.23				
137	Teaching Veterinary Clinical Complex		2208.99				
138	Quarters		58.09				
139	Quarters		108.09				
140	Regional Sugarcane Research Station		264.62				
141	Quarters		77.12				
142	Quarters		55.58				
143	Quarters		59.2				
144	Quarters		170.44				
145	Quarters		202.44				
146	Quarters		202.44				
147	Onion Dehydration Plant		674.44				
148	Fruits & Vegetables Processing Unit		1038.16				
149	Banana Pseudostem Processing Unit		518.83				
150	Banana & Pseudostem Processing Unit		537.9				
151	Green House		542.13				
152	Godown		182.12				
153	Godown		32.7				
154	Godown		78.89				
155	ASPEE COLLEGE OF HORTICULTURE AND FORESTY		385.56				

SHEET LAY OUT

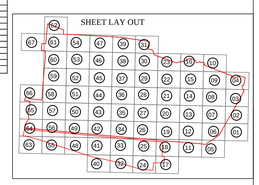

AREA STATEMENT

1)	TOTAL SURVEYED AREA	4038212.73 Sqm.	403.82 Hac.
2)	MAIN CAMPUS AREA (A)	3439342.19 Sqm.	343.93 Hac.
3)	SUGARCANE RESEARCH AREA (B)	527908.98 Sqm.	52.79 Hac.
4)	TOTAL BUILTUP PLINTH AREA	111832.56 Sqm.	11.18 Hac.
5)	AREA UNDER ROAD	124620.96 Sqm.	12.46 Hac.
6)	TOTAL AREA IN POSSESSION A+B	3967251.17 Sqm.	396.72 Hac.

N

SCALE 1:1000

CAMPUS:- NAVSARI
TALUKA :- NAVSARI
DISTRICT :- NAVSARI

LEGEND

ROAD		CANAL	
WATER TANK		T.B.M.	
NALLA -RIVER		INTERNAL BUND	
BRIDGE - CULVERT		STRUCTURE	
WELL		CONTOUR	
TREE		COMPOUND FENCING	
OUTTER BOUNDARY / FENCING		ELE.TELL. LINE/STREET POLE	
TEMPLE, MOSQUE, CHURCH		HAND PUMP	
POND		GATE	
WATER LINE		GREEN POLYHOUSE	
GAS LINE		CHAMBER	
DRAINAGE LINE			

NAVSARI AGRICULTURAL UNIVERSITY
GOVERNMENT OF GUJARAT

NAME OF WORK: Topography & Contour Survey of Different Centers Including Main Campus of Navsari Agricultural University ,Navsari.

SURVEYED AND PREPARED BY:
AKSHAY ENGINEERS
3, Dattapawar Bldg. No:- 1,
Nashik Pune Road, Upnagar,
Nashik Road, Nashik-422006,
Off. 02253-243625
Mob. 9423475473

JUNIOR ENGINEER N.A.U. NAVSARI	DEPUTY ENGINEER N.A.U. NAVSARI		
FARM INCHARGE N.A.U. NAVSARI	EXECUTIVE ENGINEER N.A.U. NAVSARI	DIRECTOR OF RESEARCH N.A.U. NAVSARI	